



BREAKLINE - SEE CORRIDOR A PLANS -
APPENDIX C - SHEET 5

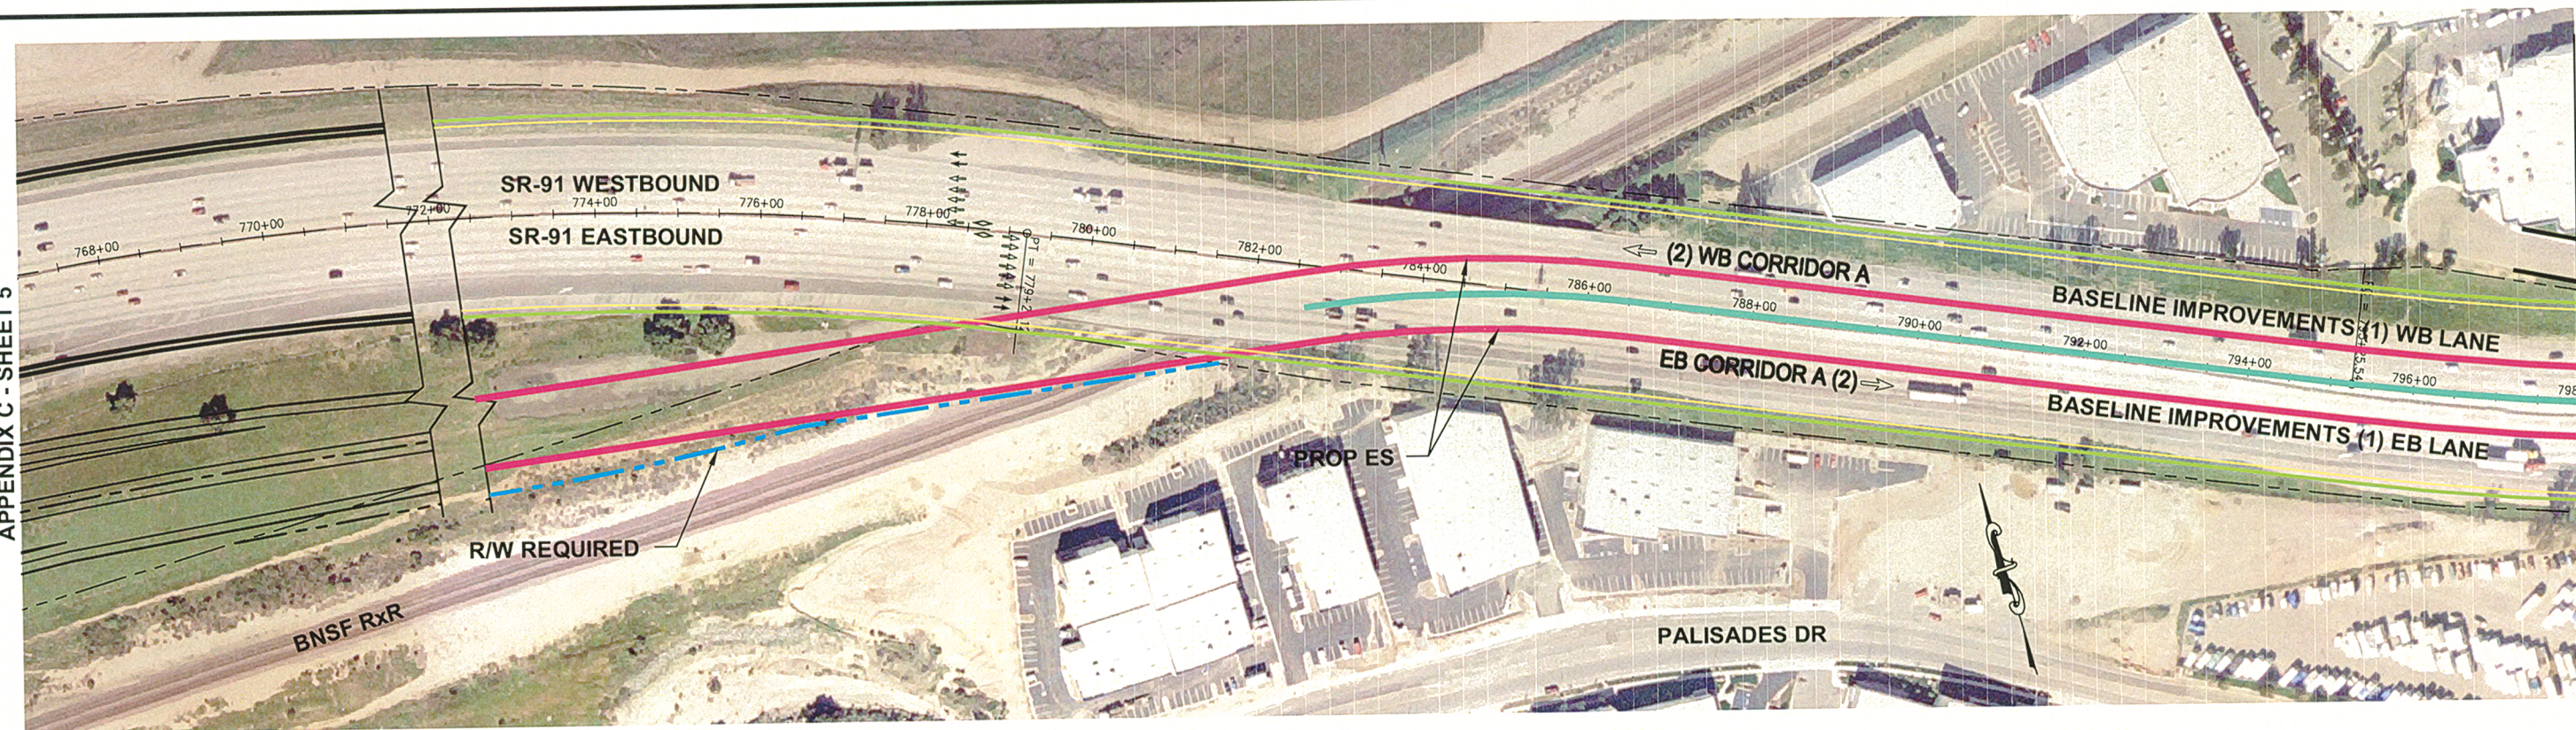

MATCH LINE - STA 798+00 SEE BELOW LEFT

MATCH LINE - STA 798+00 SEE ABOVE RIGHT

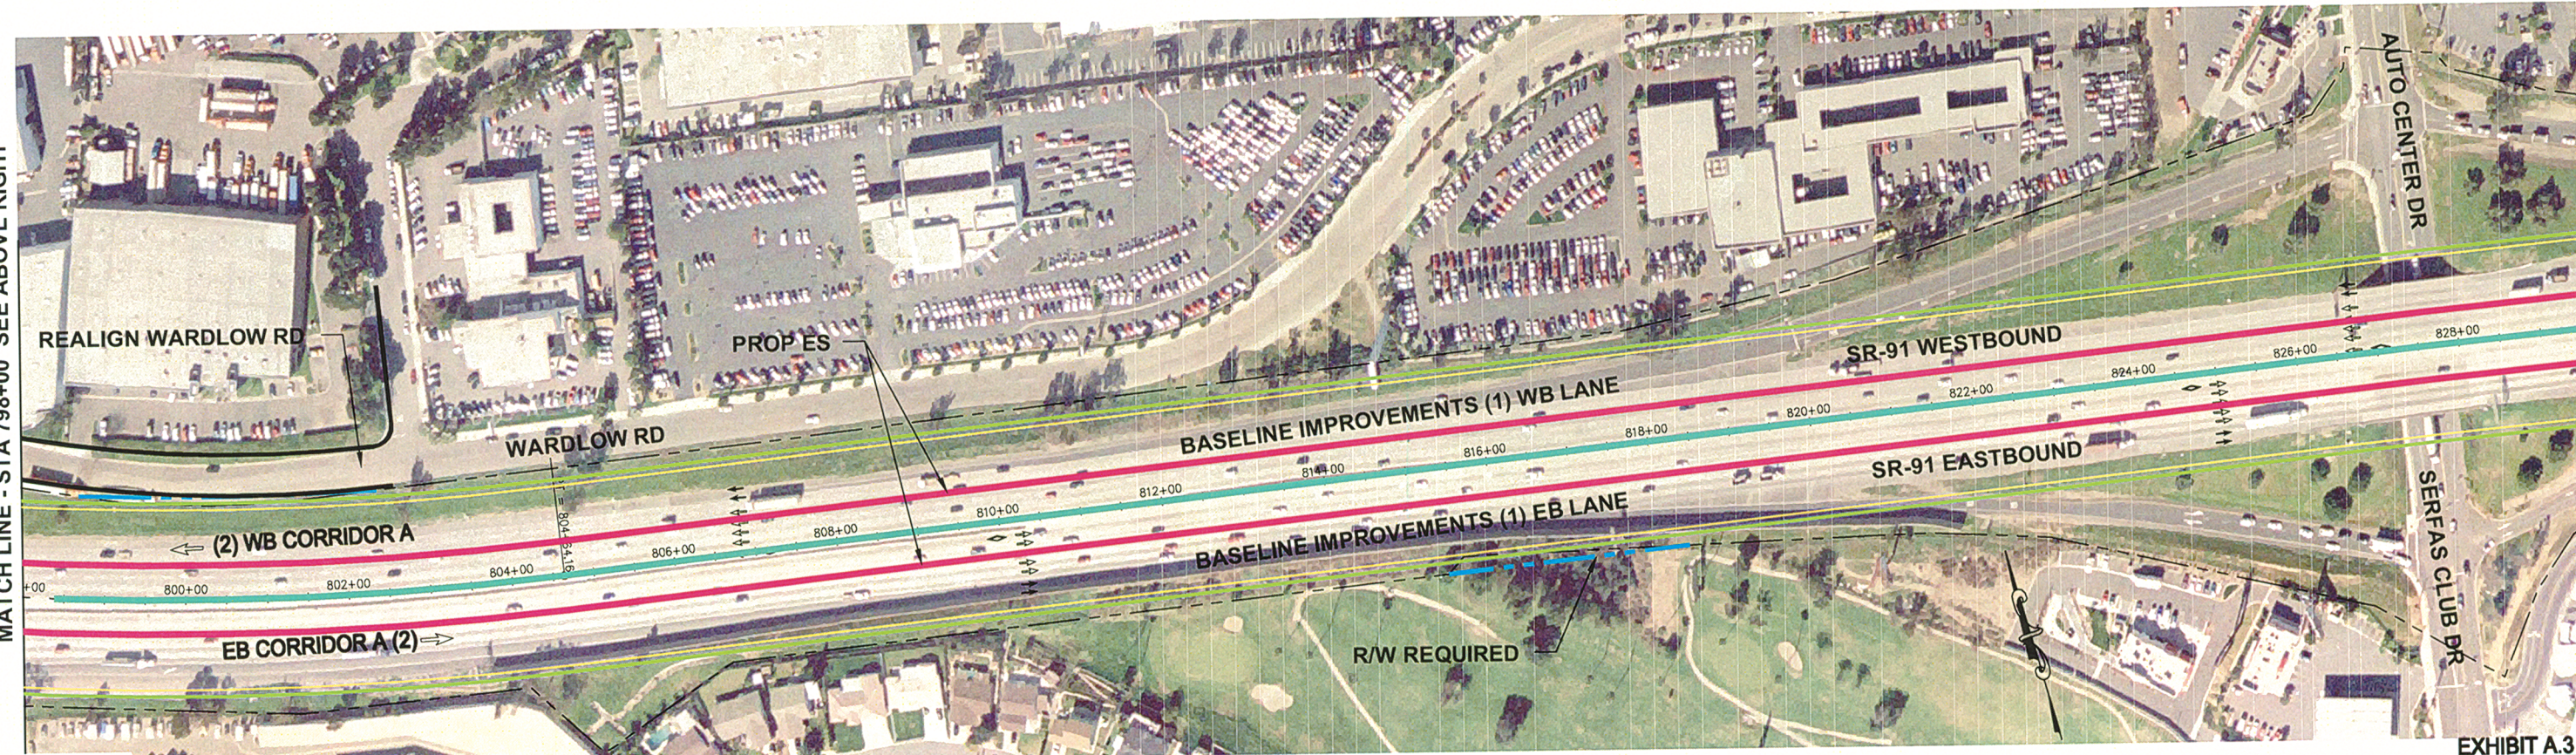

MATCH LINE - STA 829+50 SEE SHEET 2

LEGEND

- EXIST R/W
- - - PROP R/W
- - - RET. WALL
- PROP ES
- PROP SR91 EP W/ 2' LEFT SHLD
- PROP SR91 EP W/ 10' LEFT SHLD
- PROP CORRIDOR A LEFT ETW

SCALE: 1" = 200'

0 100 200 300 400

NO.	DATE	REVISIONS

DRAWN BY:	ATA	DATE	12/2005
DESIGNED BY:	ATA	DATE	12/2005
CHECKED BY:	SH	DATE	12/2005

RBF CONSULTING

PLANNING • DESIGN • CONSTRUCTION

10725 ALTON PARKWAY
IRVINE, CALIFORNIA 92618-2007
949.472.3500 • FAX 949.472.3122 • www.RBF.com

**CORRIDOR A
WITHIN SR-91 R/W**

STA 767+00 TO STA 829+50


4-LANE ELEVATED STRUCTURE

PROJECT NO.
10103087

PERMIT NO.
XXXXXX-XXXX

SHEET
1

OF 6

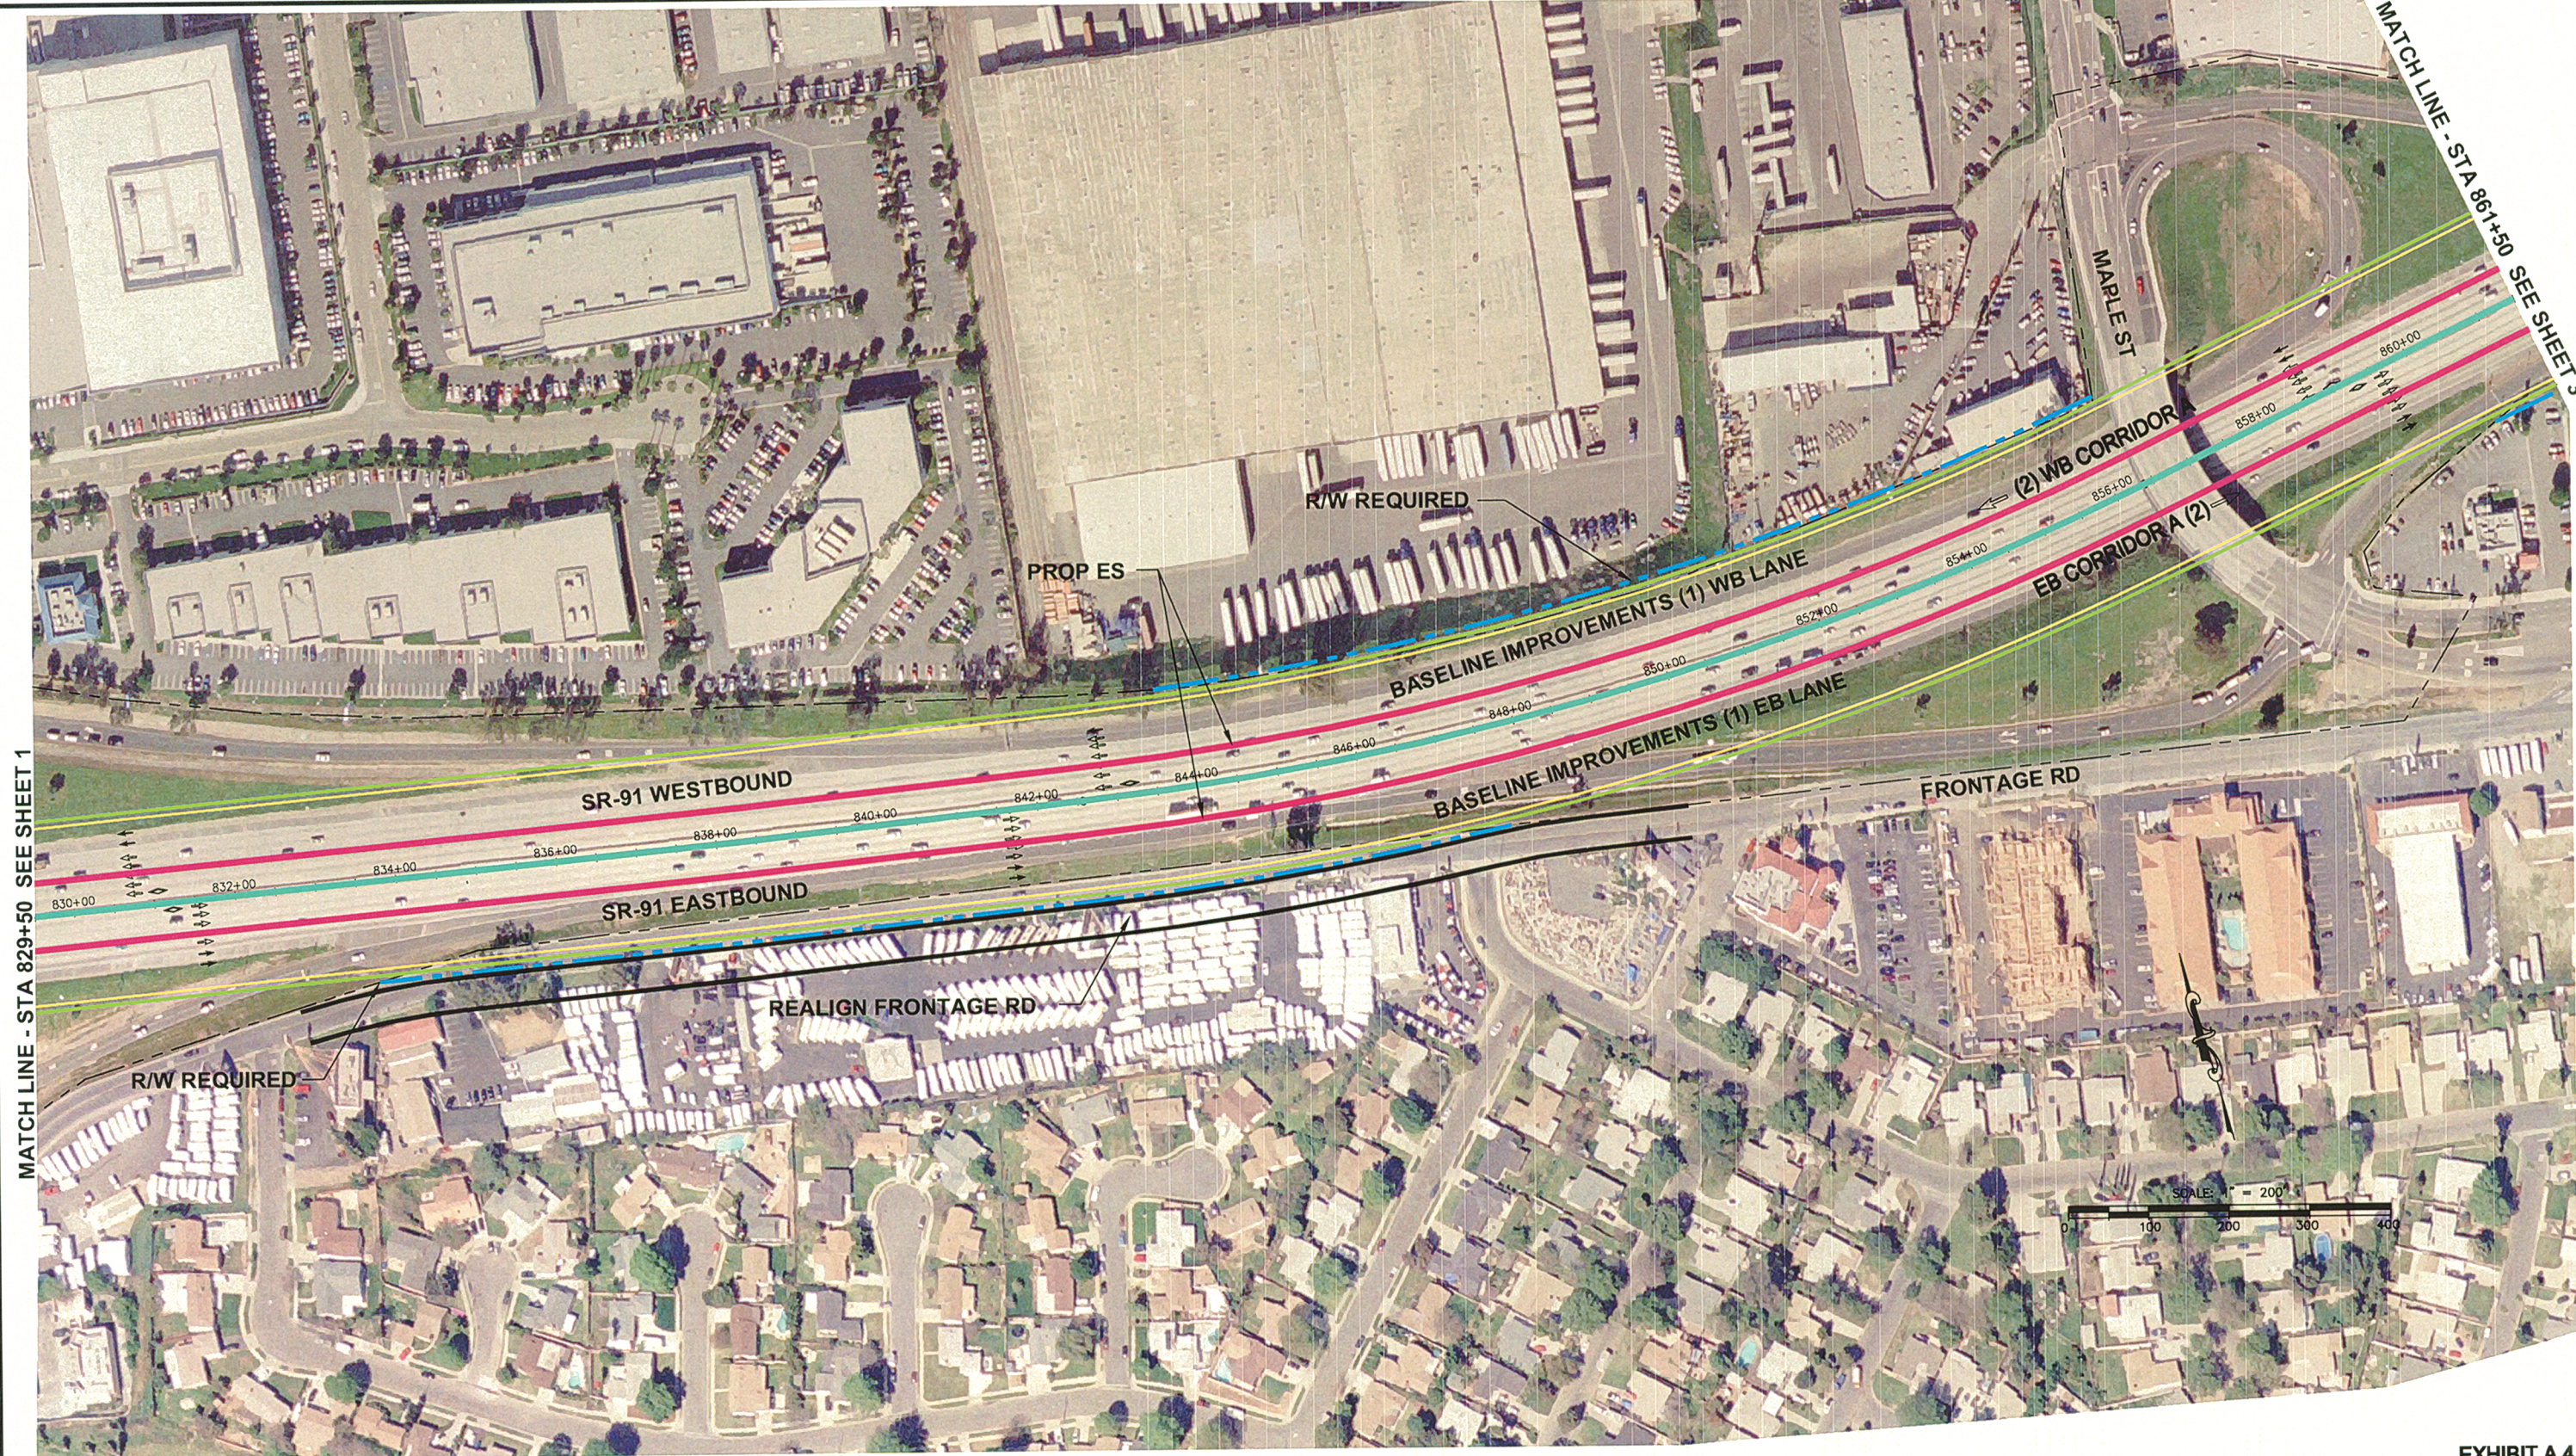

MATCH LINE - STA 829+50 SEE SHEET 1

MATCH LINE - STA 861+50 SEE SHEET 3

LEGEND	
	EXIST R/W
	PROP R/W
	RET. WALL
	PROP ES
	PROP SR91 EP W/ 2' LEFT SHLD
	PROP SR91 EP W/ 10' LEFT SHLD
	PROP CORRIDOR A LEFT ETW

NO.	DATE	REVISIONS

DRAWN BY:	ATA	DATE	12/2005
DESIGNED BY:	ATA	DATE	12/2005
CHECKED BY:	SH	DATE	12/2005



PLANNING ■ DESIGN ■ CONSTRUCTION
14725 ALTON PARKWAY
IRVINE, CALIFORNIA 92618-2027
949.472.3505 • FAX 949.472.8122 • www.RBF.com

**CORRIDOR A
WITHIN SR-91 R/W**
STA 829+50 TO STA 861+50
4-LANE ELEVATED STRUCTURE

PROJECT NO. 10103067
PERMIT NO. XXXXXX-XXXX
SHEET 2 OF 6