
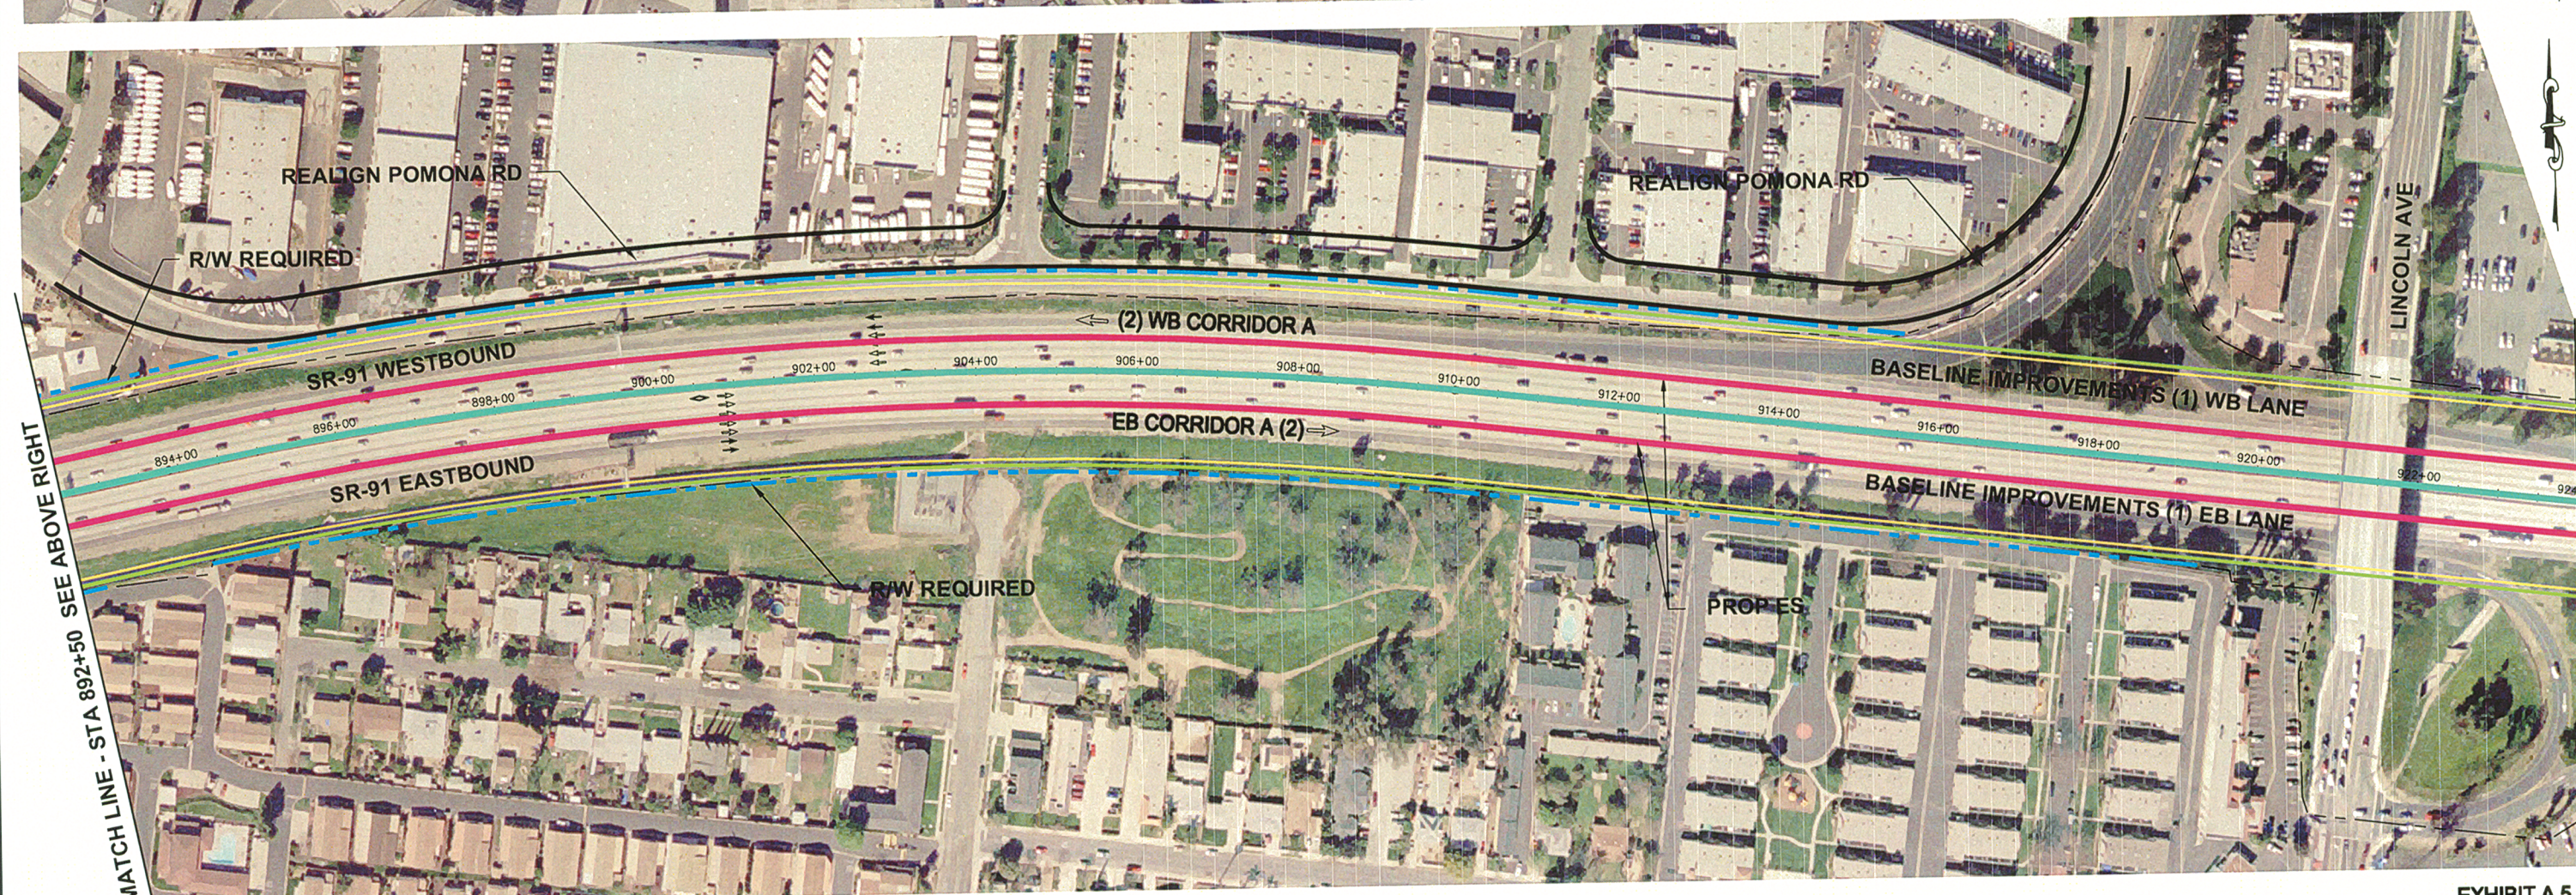


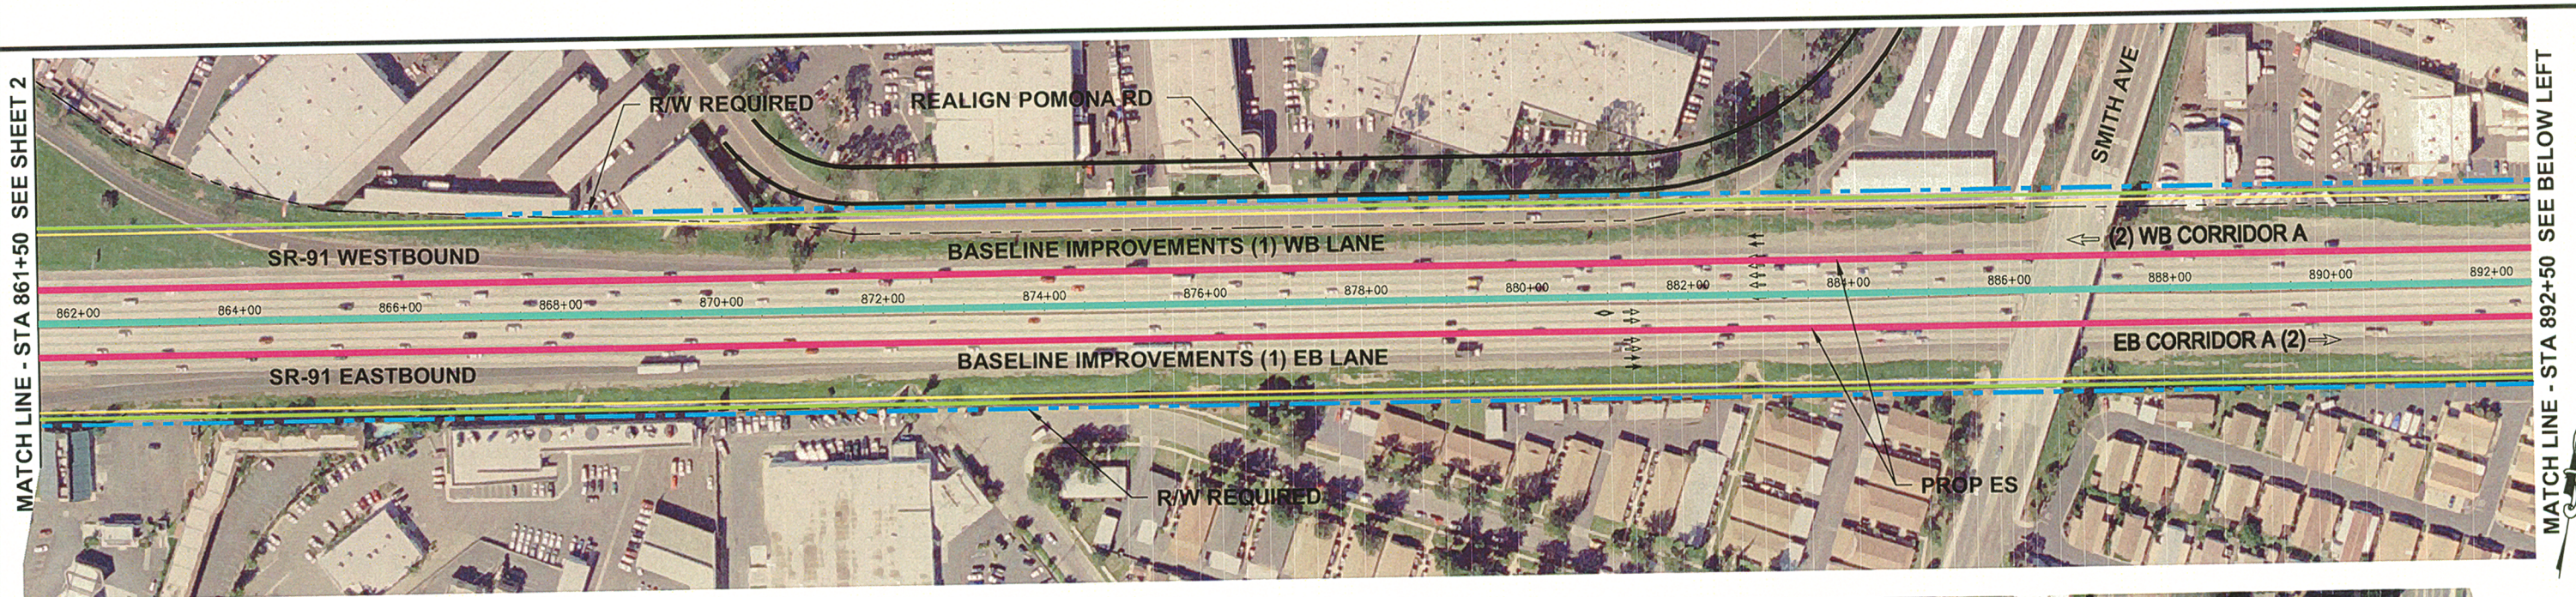

LEGEND

- EXIST R/W
- PROP R/W
- RET. WALL
- PROP ES

SCALE: 1" = 200'

- PROP SR91 EP W/ 2' LEFT SHLD
- PROP SR91 EP W/ 10' LEFT SHLD
- PROP CORRIDOR A LEFT ETW

NO.	DATE	REVISIONS

DRAWN BY:	ATA	DATE	12/2005
DESIGNED BY:	ATA	DATE	12/2005
CHECKED BY:	SH	DATE	12/2005

RBF CONSULTING

PLANNING • DESIGN • CONSTRUCTION

10725 ALTON PARKWAY
IRVINE, CALIFORNIA 92618-2027
949.472.3505 • FAX 949.472.8122 • www.RBF.com

**CORRIDOR A
WITHIN SR-91 R/W**

STA 861+50 TO STA 924+00

4-LANE ELEVATED STRUCTURE

PROJECT NO.
10103087

PERMIT NO.
XXXXXX-XXXX



SHEET
3

OF 6

MATCH LINE - STA 861+50 SEE SHEET 2

MATCH LINE - STA 924+00 SEE SHEET 4

H:\DATA\0103087\CADD\TRANS\DWG\A\PS_REPORT\067_A_SR91-SHT03.DWG ATANDERSON 1/11/06 11:10 am

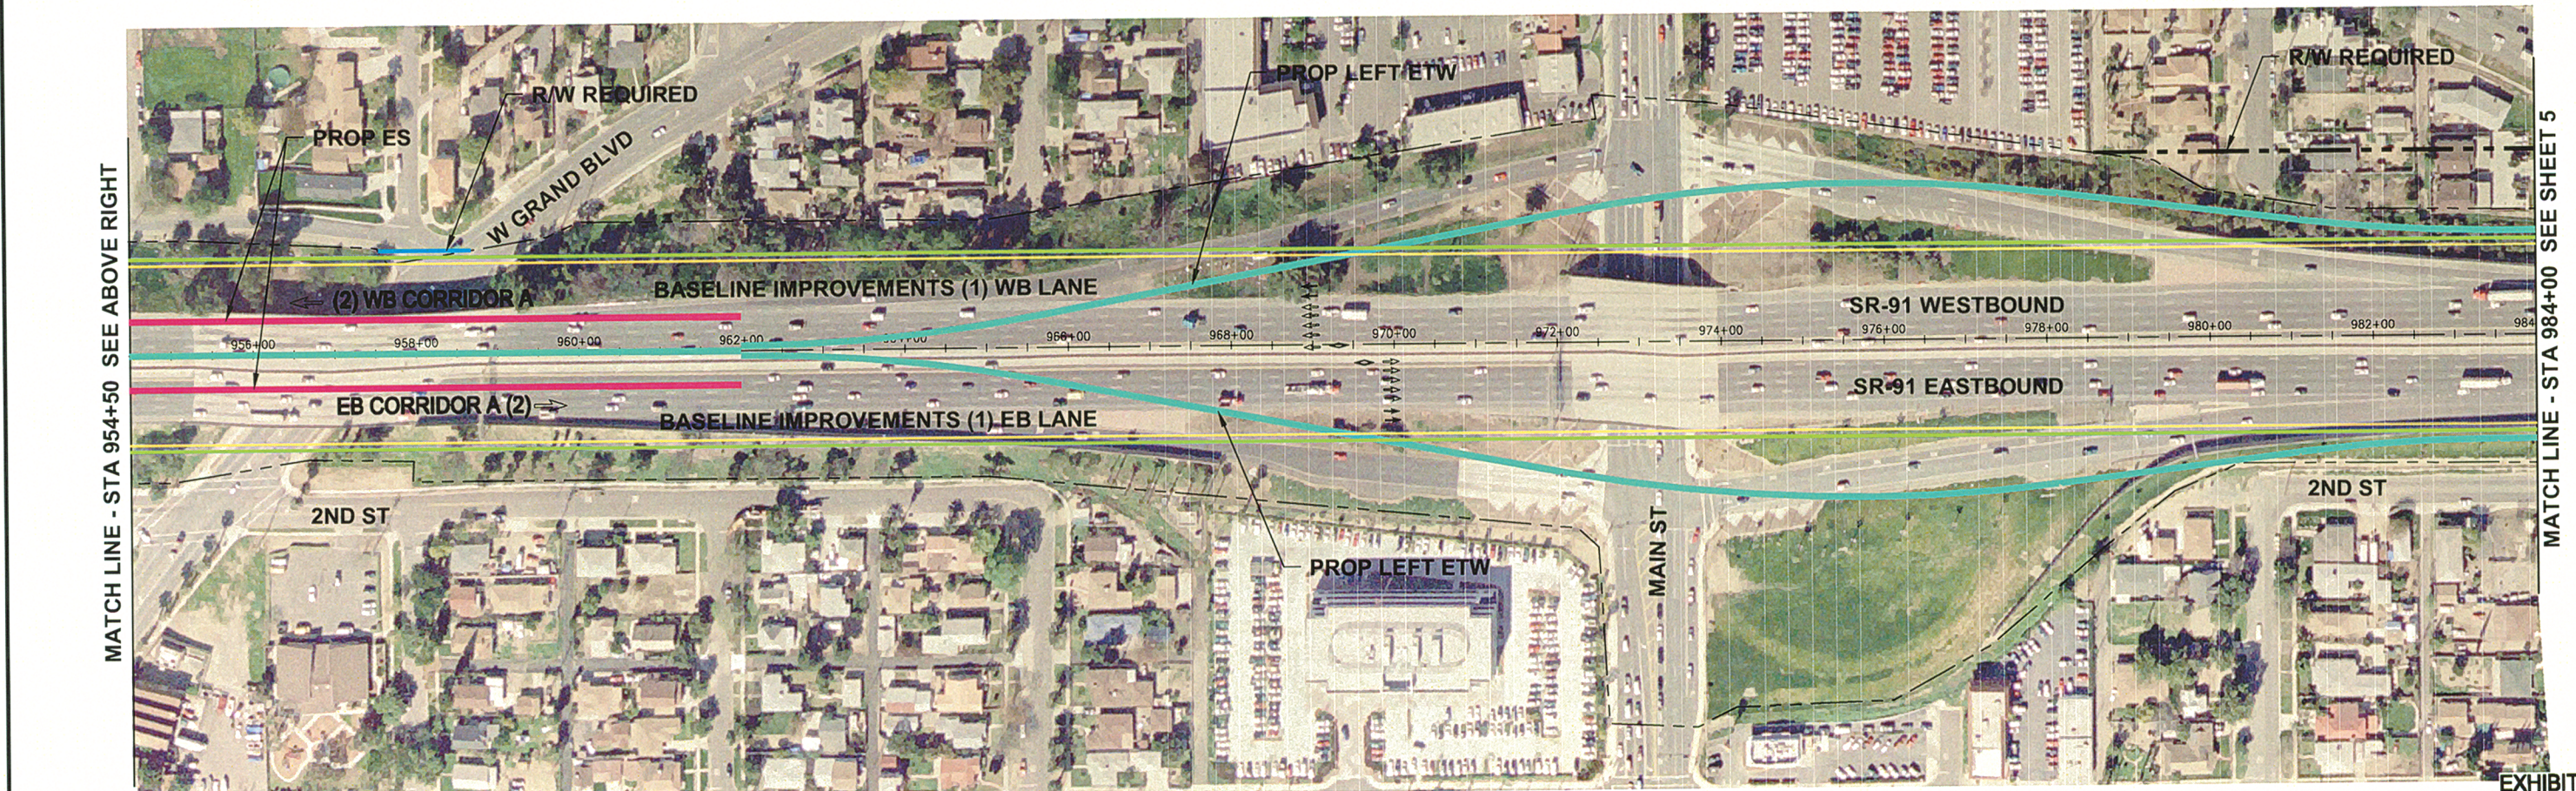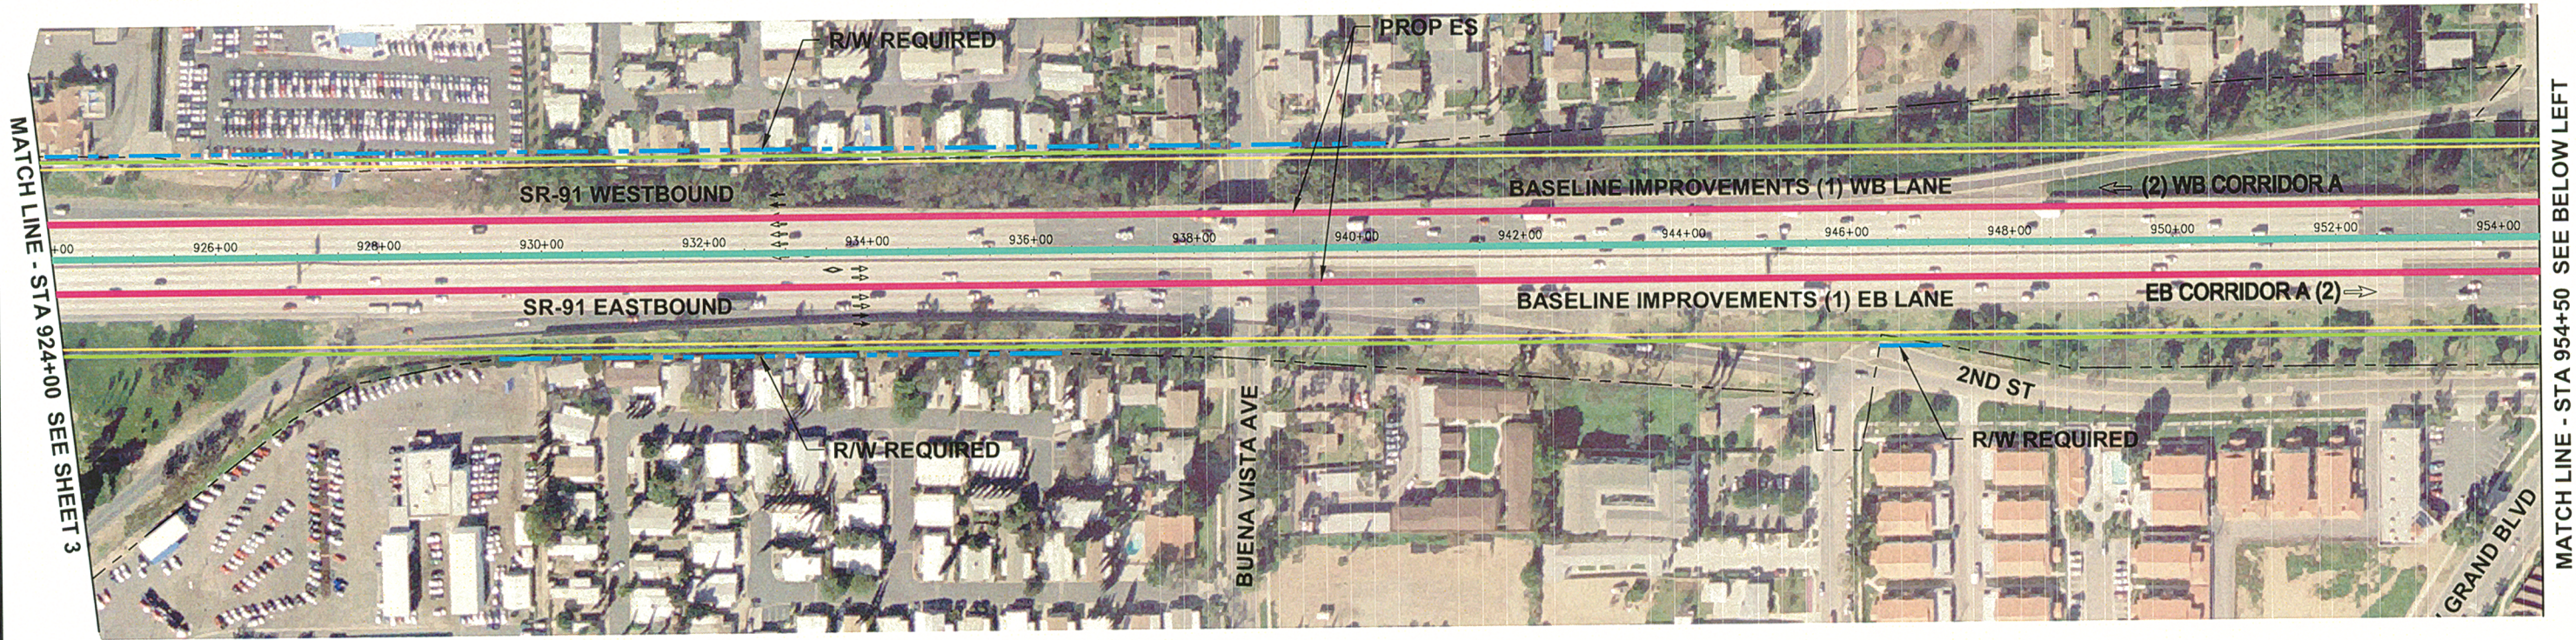

LEGEND

- EXIST R/W
- PROP R/W
- RET. WALL
- PROP ES
- PROP SR91 EP W/ 2' LEFT SHLD
- PROP SR91 EP W/ 10' LEFT SHLD
- PROP CORRIDOR A LEFT ETW

SCALE: 1" = 200'

NO.	DATE	REVISIONS

DRAWN BY:	ATA	DATE	12/2005
DESIGNED BY:	ATA	DATE	12/2005
CHECKED BY:	SH	DATE	12/2005

RBF CONSULTING PLANNING ■ DESIGN ■ CONSTRUCTION

14725 ALTON PARKWAY
IRVINE, CALIFORNIA 92618-2027
949.472.3506 • FAX 949.472.8122 • WWW.RBF.COM

**CORRIDOR A
WITHIN SR-91 R/W**

STA 924+00 TO STA 984+00

4-LANE ELEVATED STRUCTURE

PROJECT NO.
10103067

PERMIT NO.
XXXXXX-XXXX

SHEET
4

OF 6