



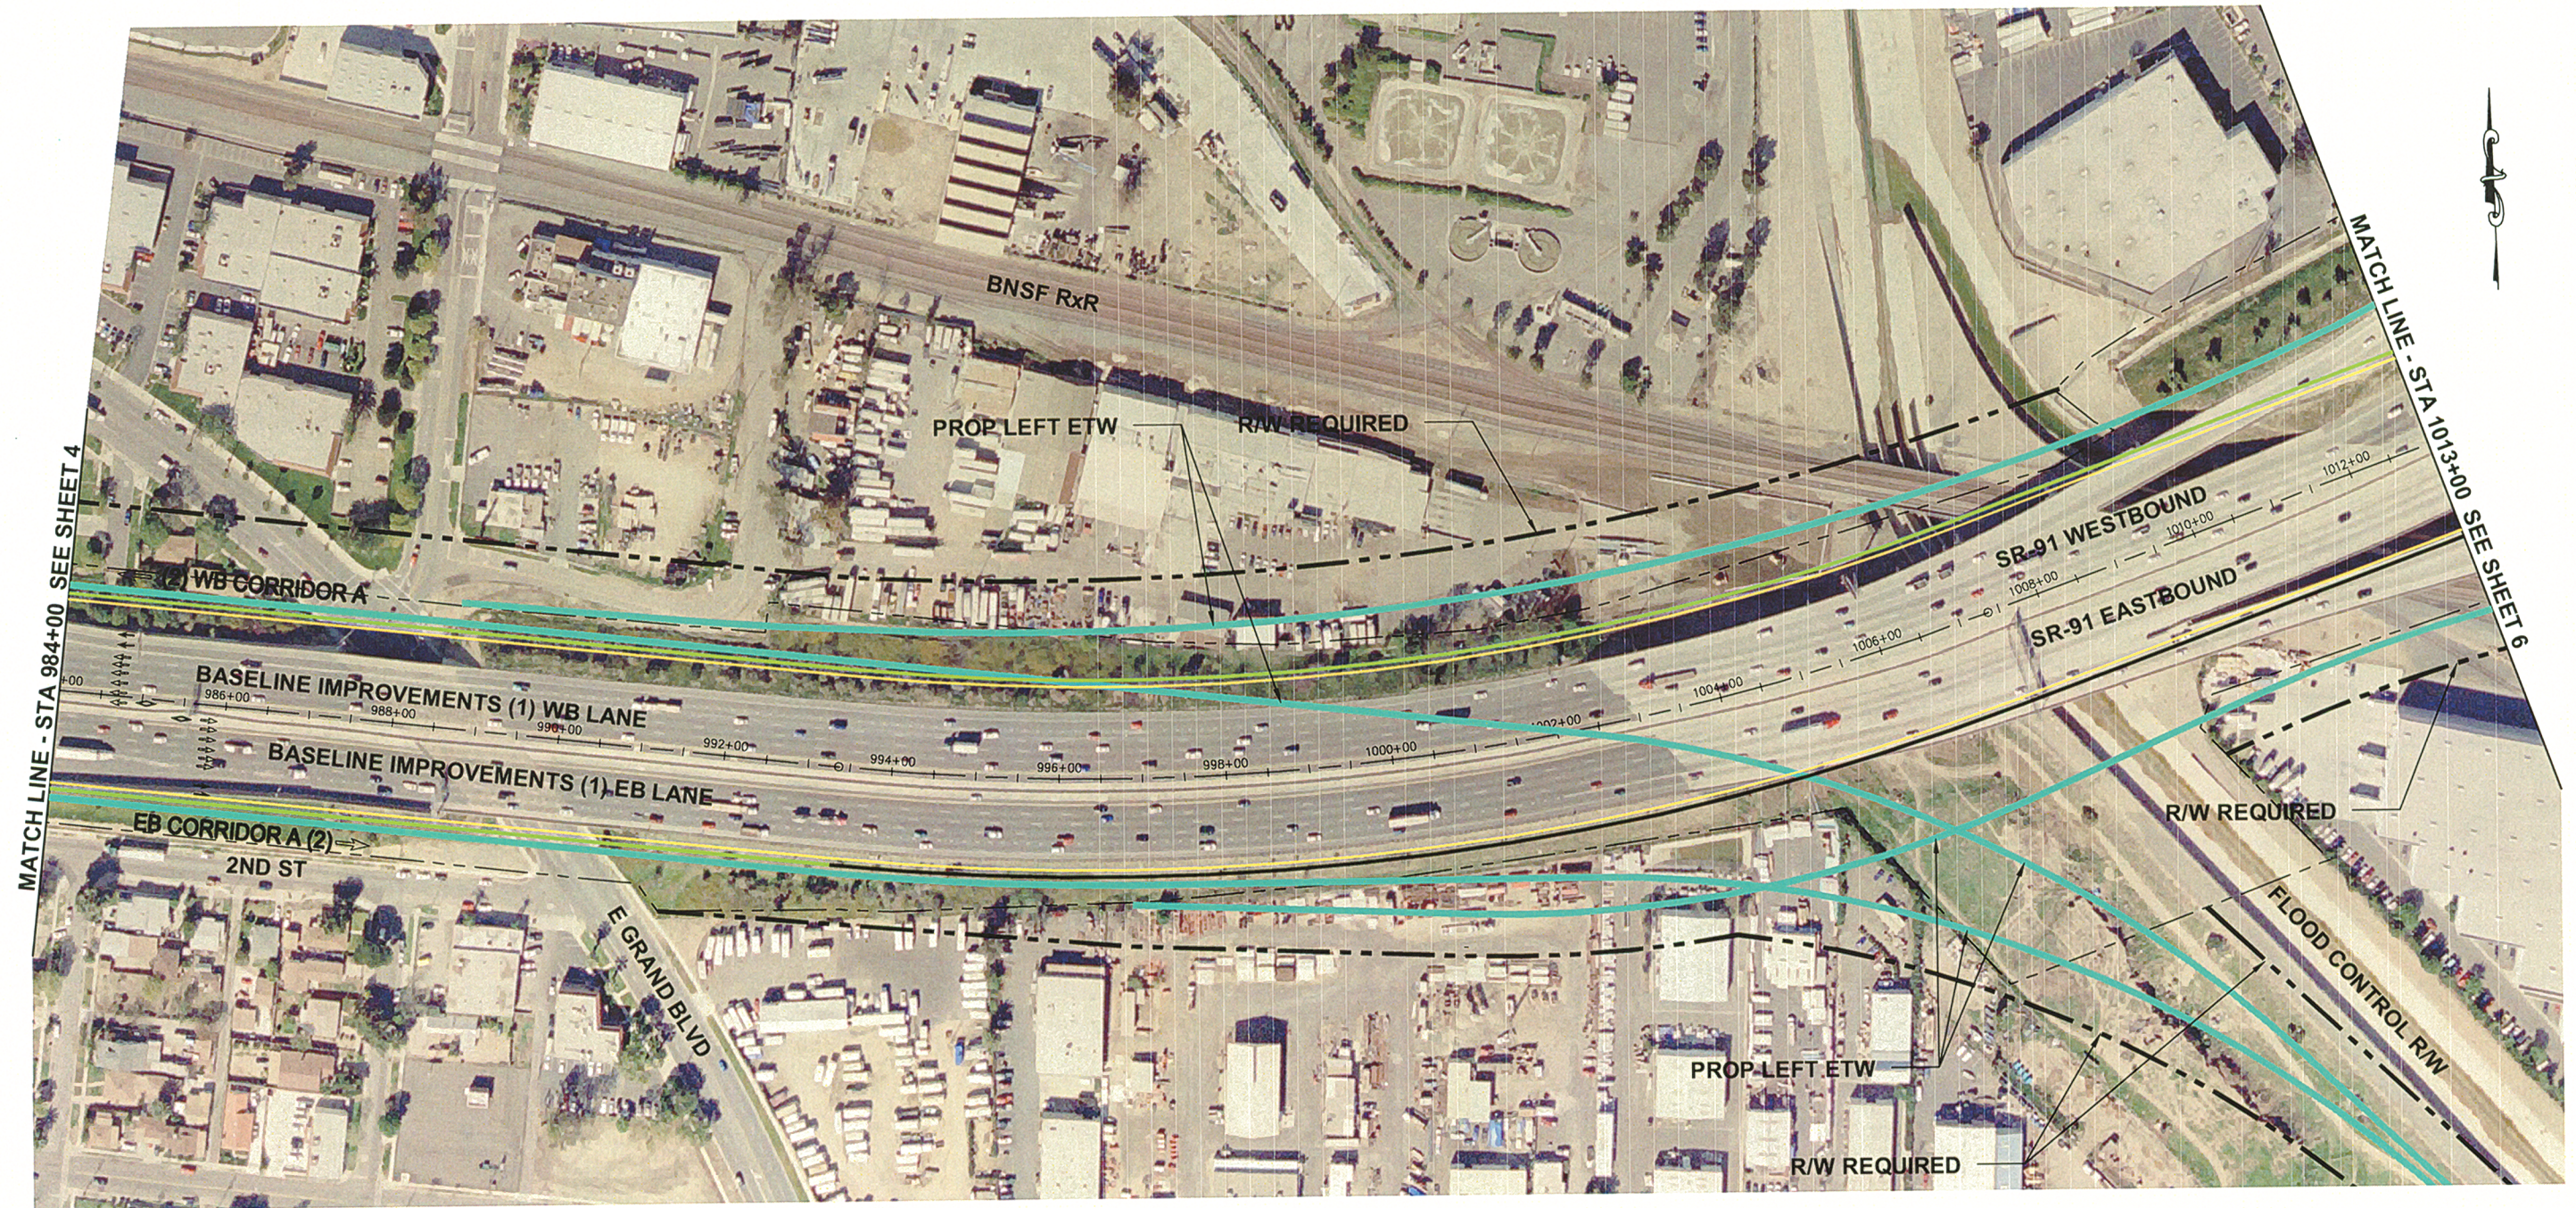

- | | | | |
|-----------|-----------|---|----------------------------------|
| — | EXIST R/W | — | PROP SR91 EP W/
2' LEFT SHLD |
| - - - | PROP R/W | — | PROP SR91 EP W/
10' LEFT SHLD |
| - · - · - | RET. WALL | — | PROP CORRIDOR A
LEFT ETW |
| — | PROP ES | | |

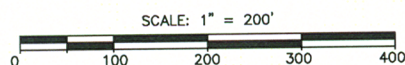

NO.		DATE	REVISIONS

DRAWN BY:	JSC	DATE	9/23/2005
DESIGNED BY:	ATA	DATE	9/23/2005
CHECKED BY:	SW	DATE	9/23/2005

RBF CONSULTING

PLANNING ■ DESIGN ■ CONSTRUCTION

14725 ALTON PARKWAY
IRVINE, CALIFORNIA 92618-2027
949.472.3505 • FAX 949.472.8122 • www.RBF.com


**CORRIDOR A
WITHIN SR-91 R/W**

STA 984+00 TO STA 1013+00


4-LANE ELEVATED STRUCTURE

EXHIBIT A.7

PROJECT NO. 10103067
PERMIT NO. XXXXXX-XXXX
SHEET 5
OF 6

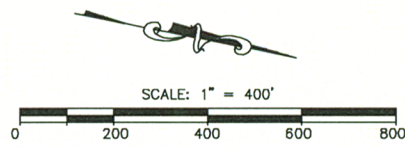

MATCH LINE - STA 1013+00 SEE SHEET 5

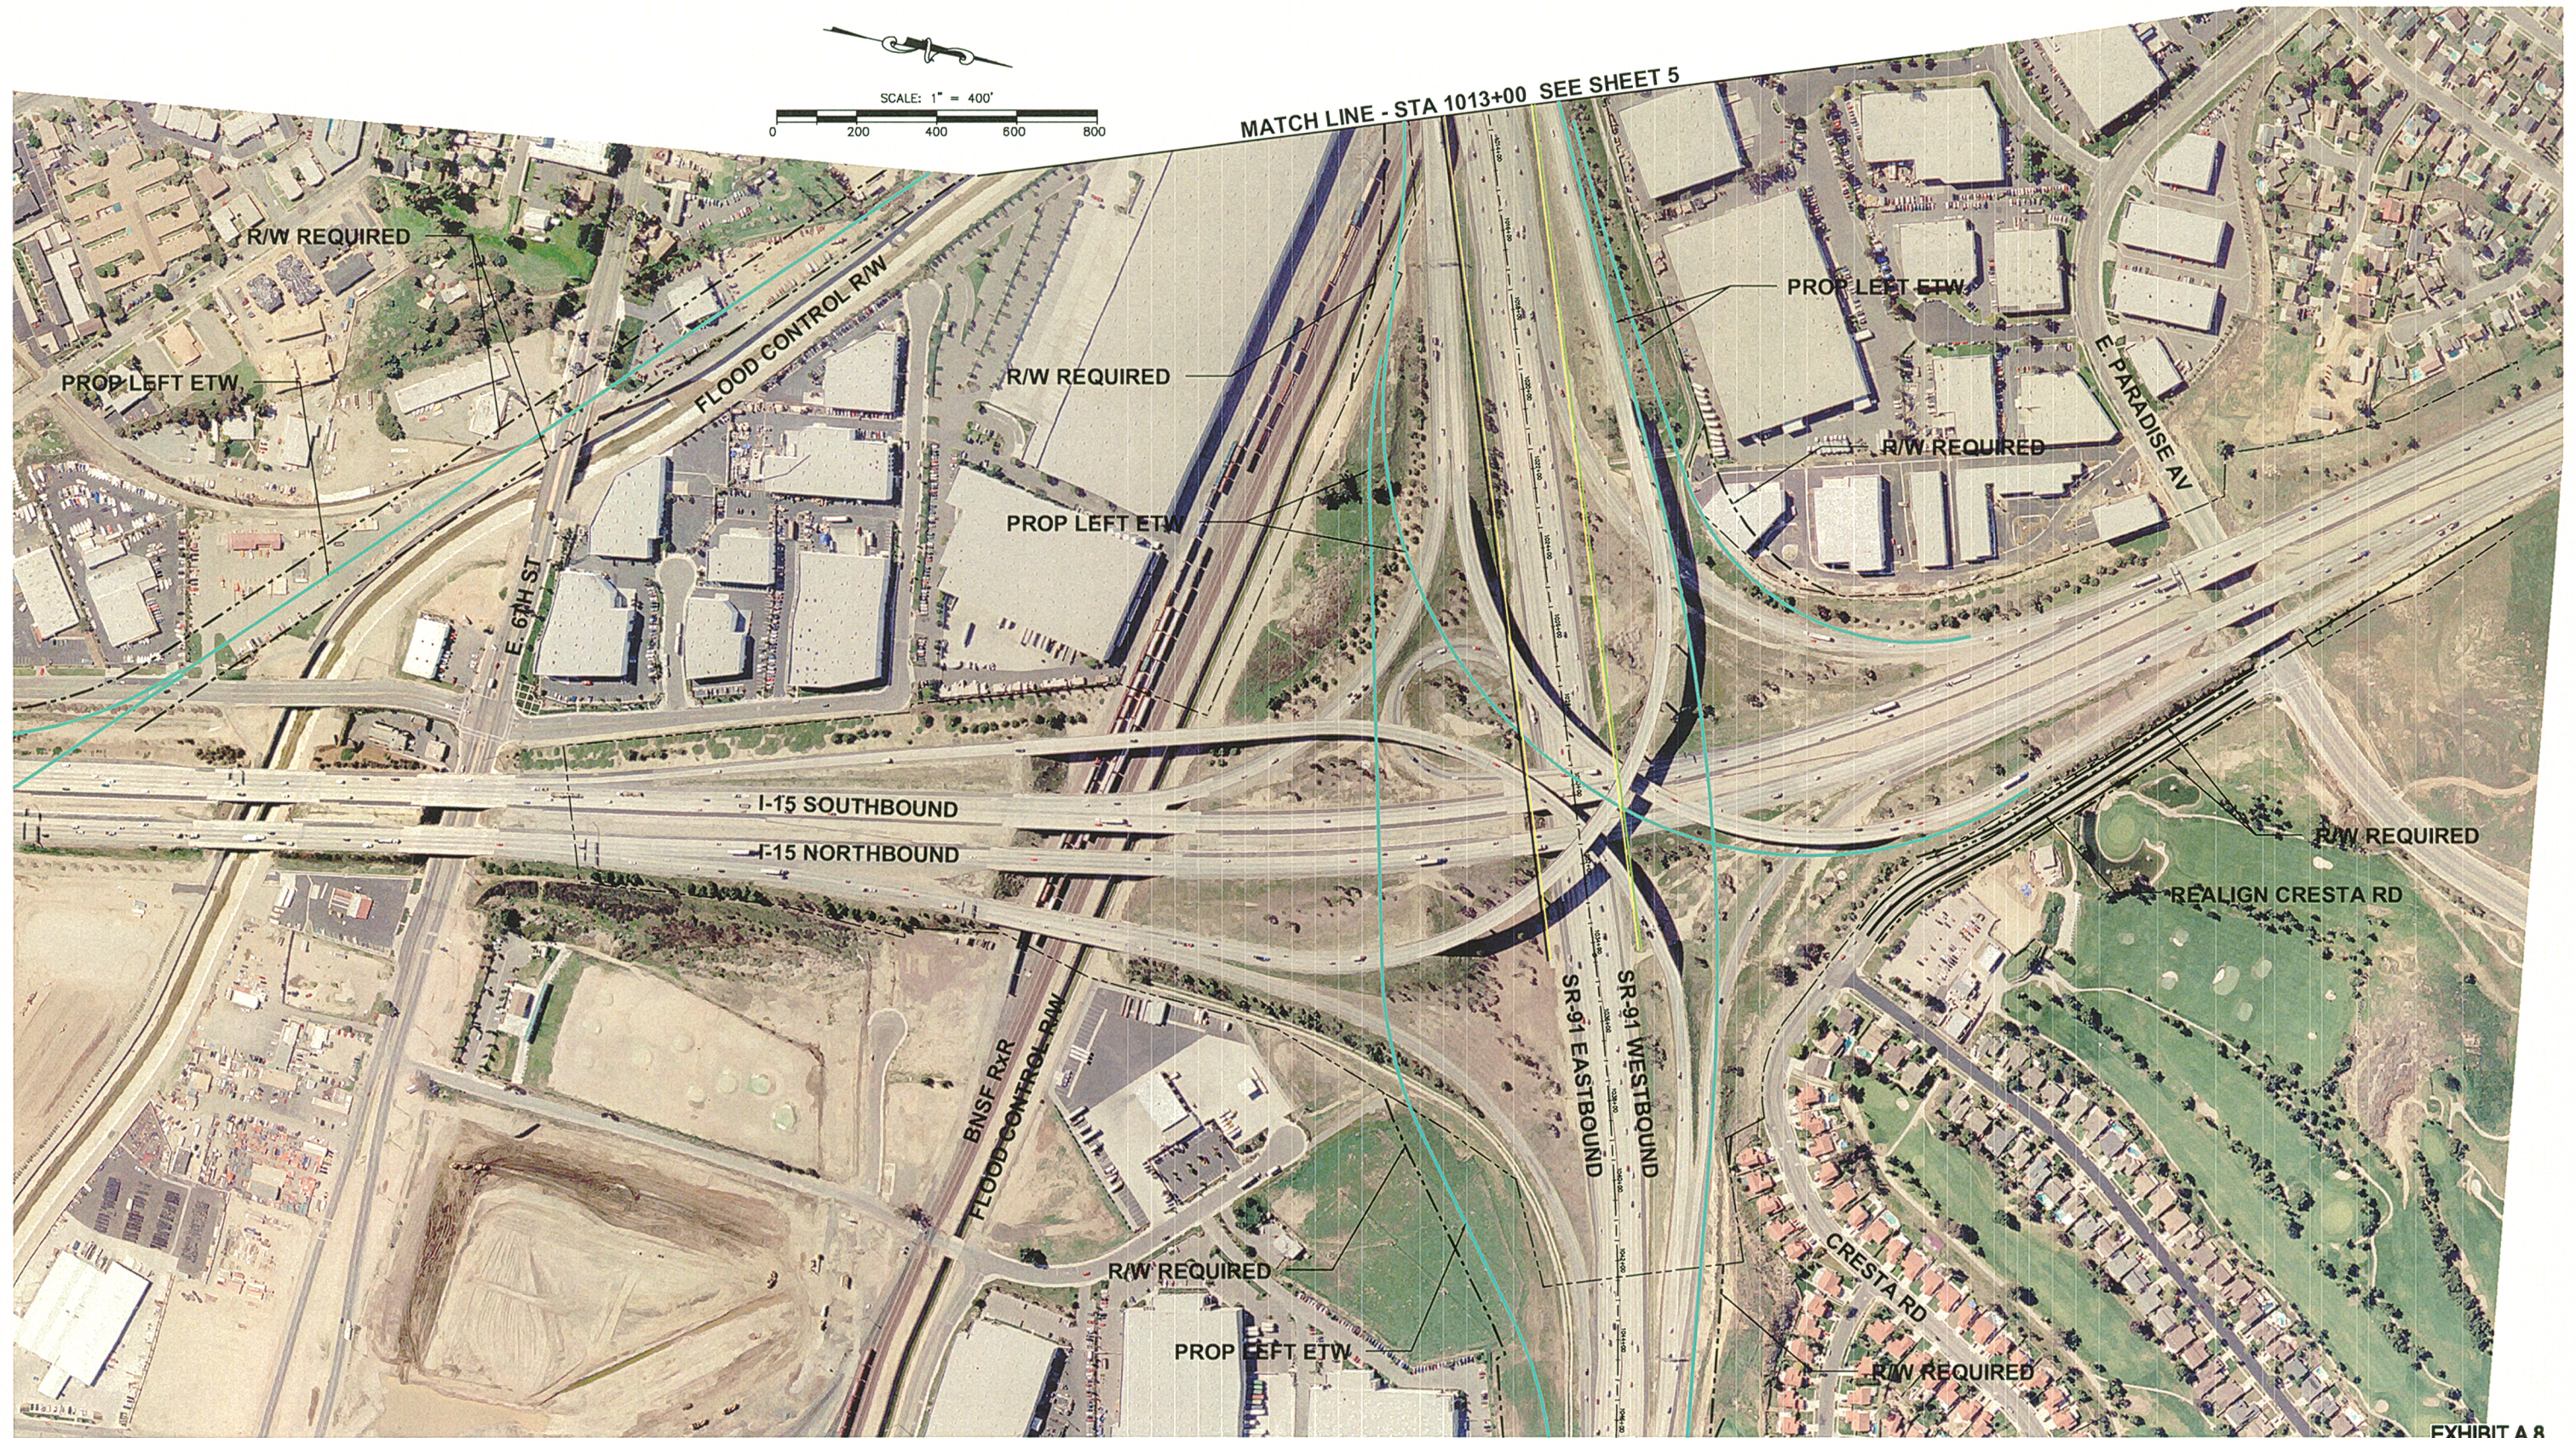

LEGEND	
---	EXIST R/W
---	PROP R/W
---	RET. WALL
---	PROP ES
---	PROP CORRIDOR A LEFT ETW
---	PROP SR91 EP W/ 2' LEFT SHLD
---	PROP SR91 EP W/ 10' LEFT SHLD

NO.	DATE	REVISIONS

DRAWN BY:	ATA	DATE	12/2005
DESIGNED BY:	ATA	DATE	12/2005
CHECKED BY:	SH	DATE	12/2005

RBF
CONSULTING

PLANNING ■ DESIGN ■ CONSTRUCTION

10725 ALTON PARKWAY
IRVINE, CALIFORNIA 92618-2007
949.472.3505 • FAX 949.472.8122 • www.RBF.com

CORRIDOR A
WITHIN SR-91 R/W

STA 1013+00 TO STA 1046+00

4-LANE ELEVATED STRUCTURE

PROJECT NO.
10103067

PERMIT NO.
XXXXXX-XXXX

SHEET

6

OF 6